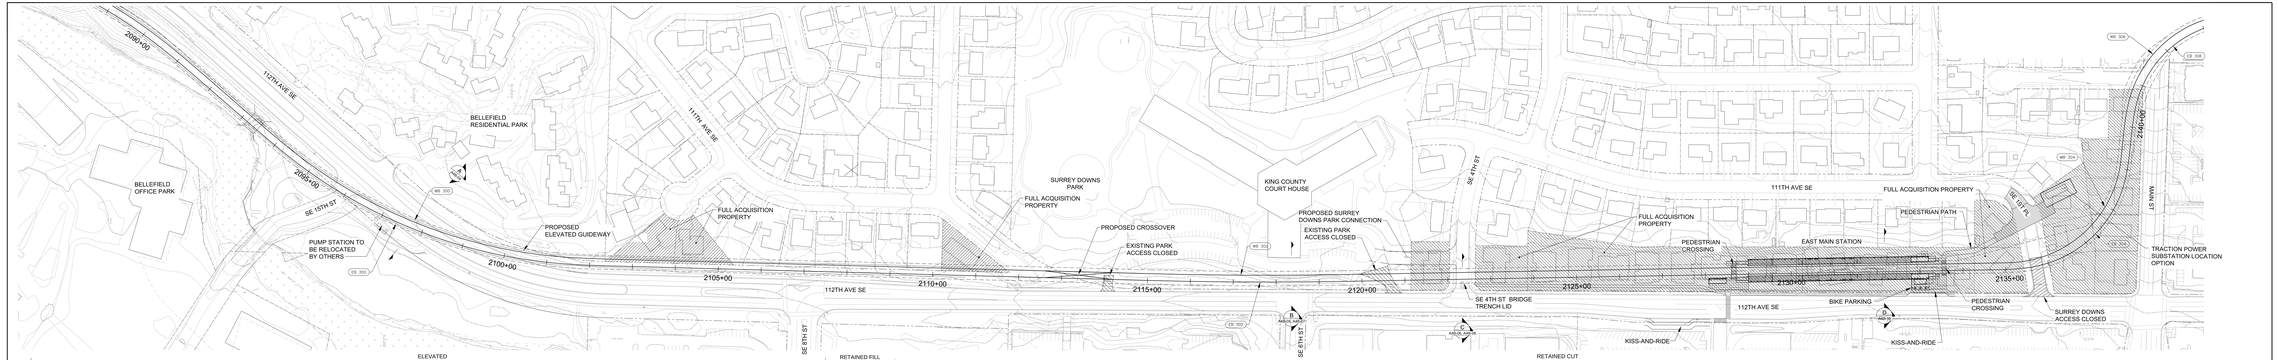

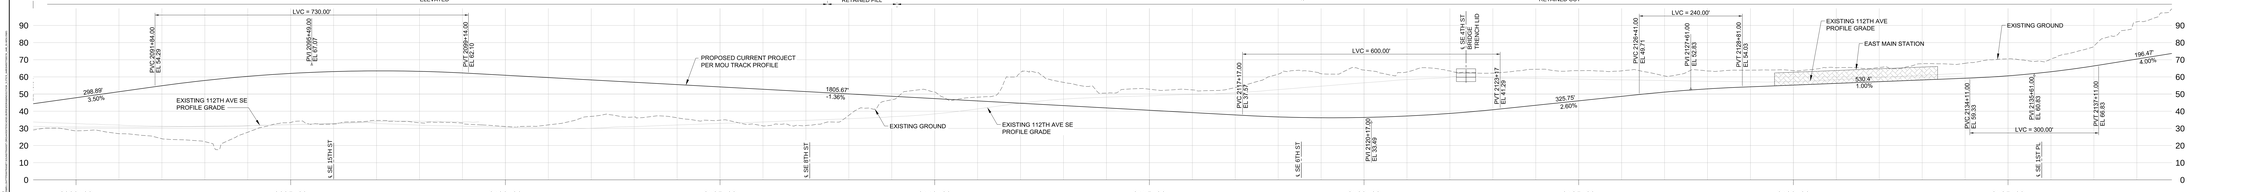

NOT FOR CONSTRUCTION